# 1669824 - 81392718 - TYTHE, CHARBRIDGE LANE, BICESTER, OXFORD, OX26 5SR

GTM Go Traffic Management

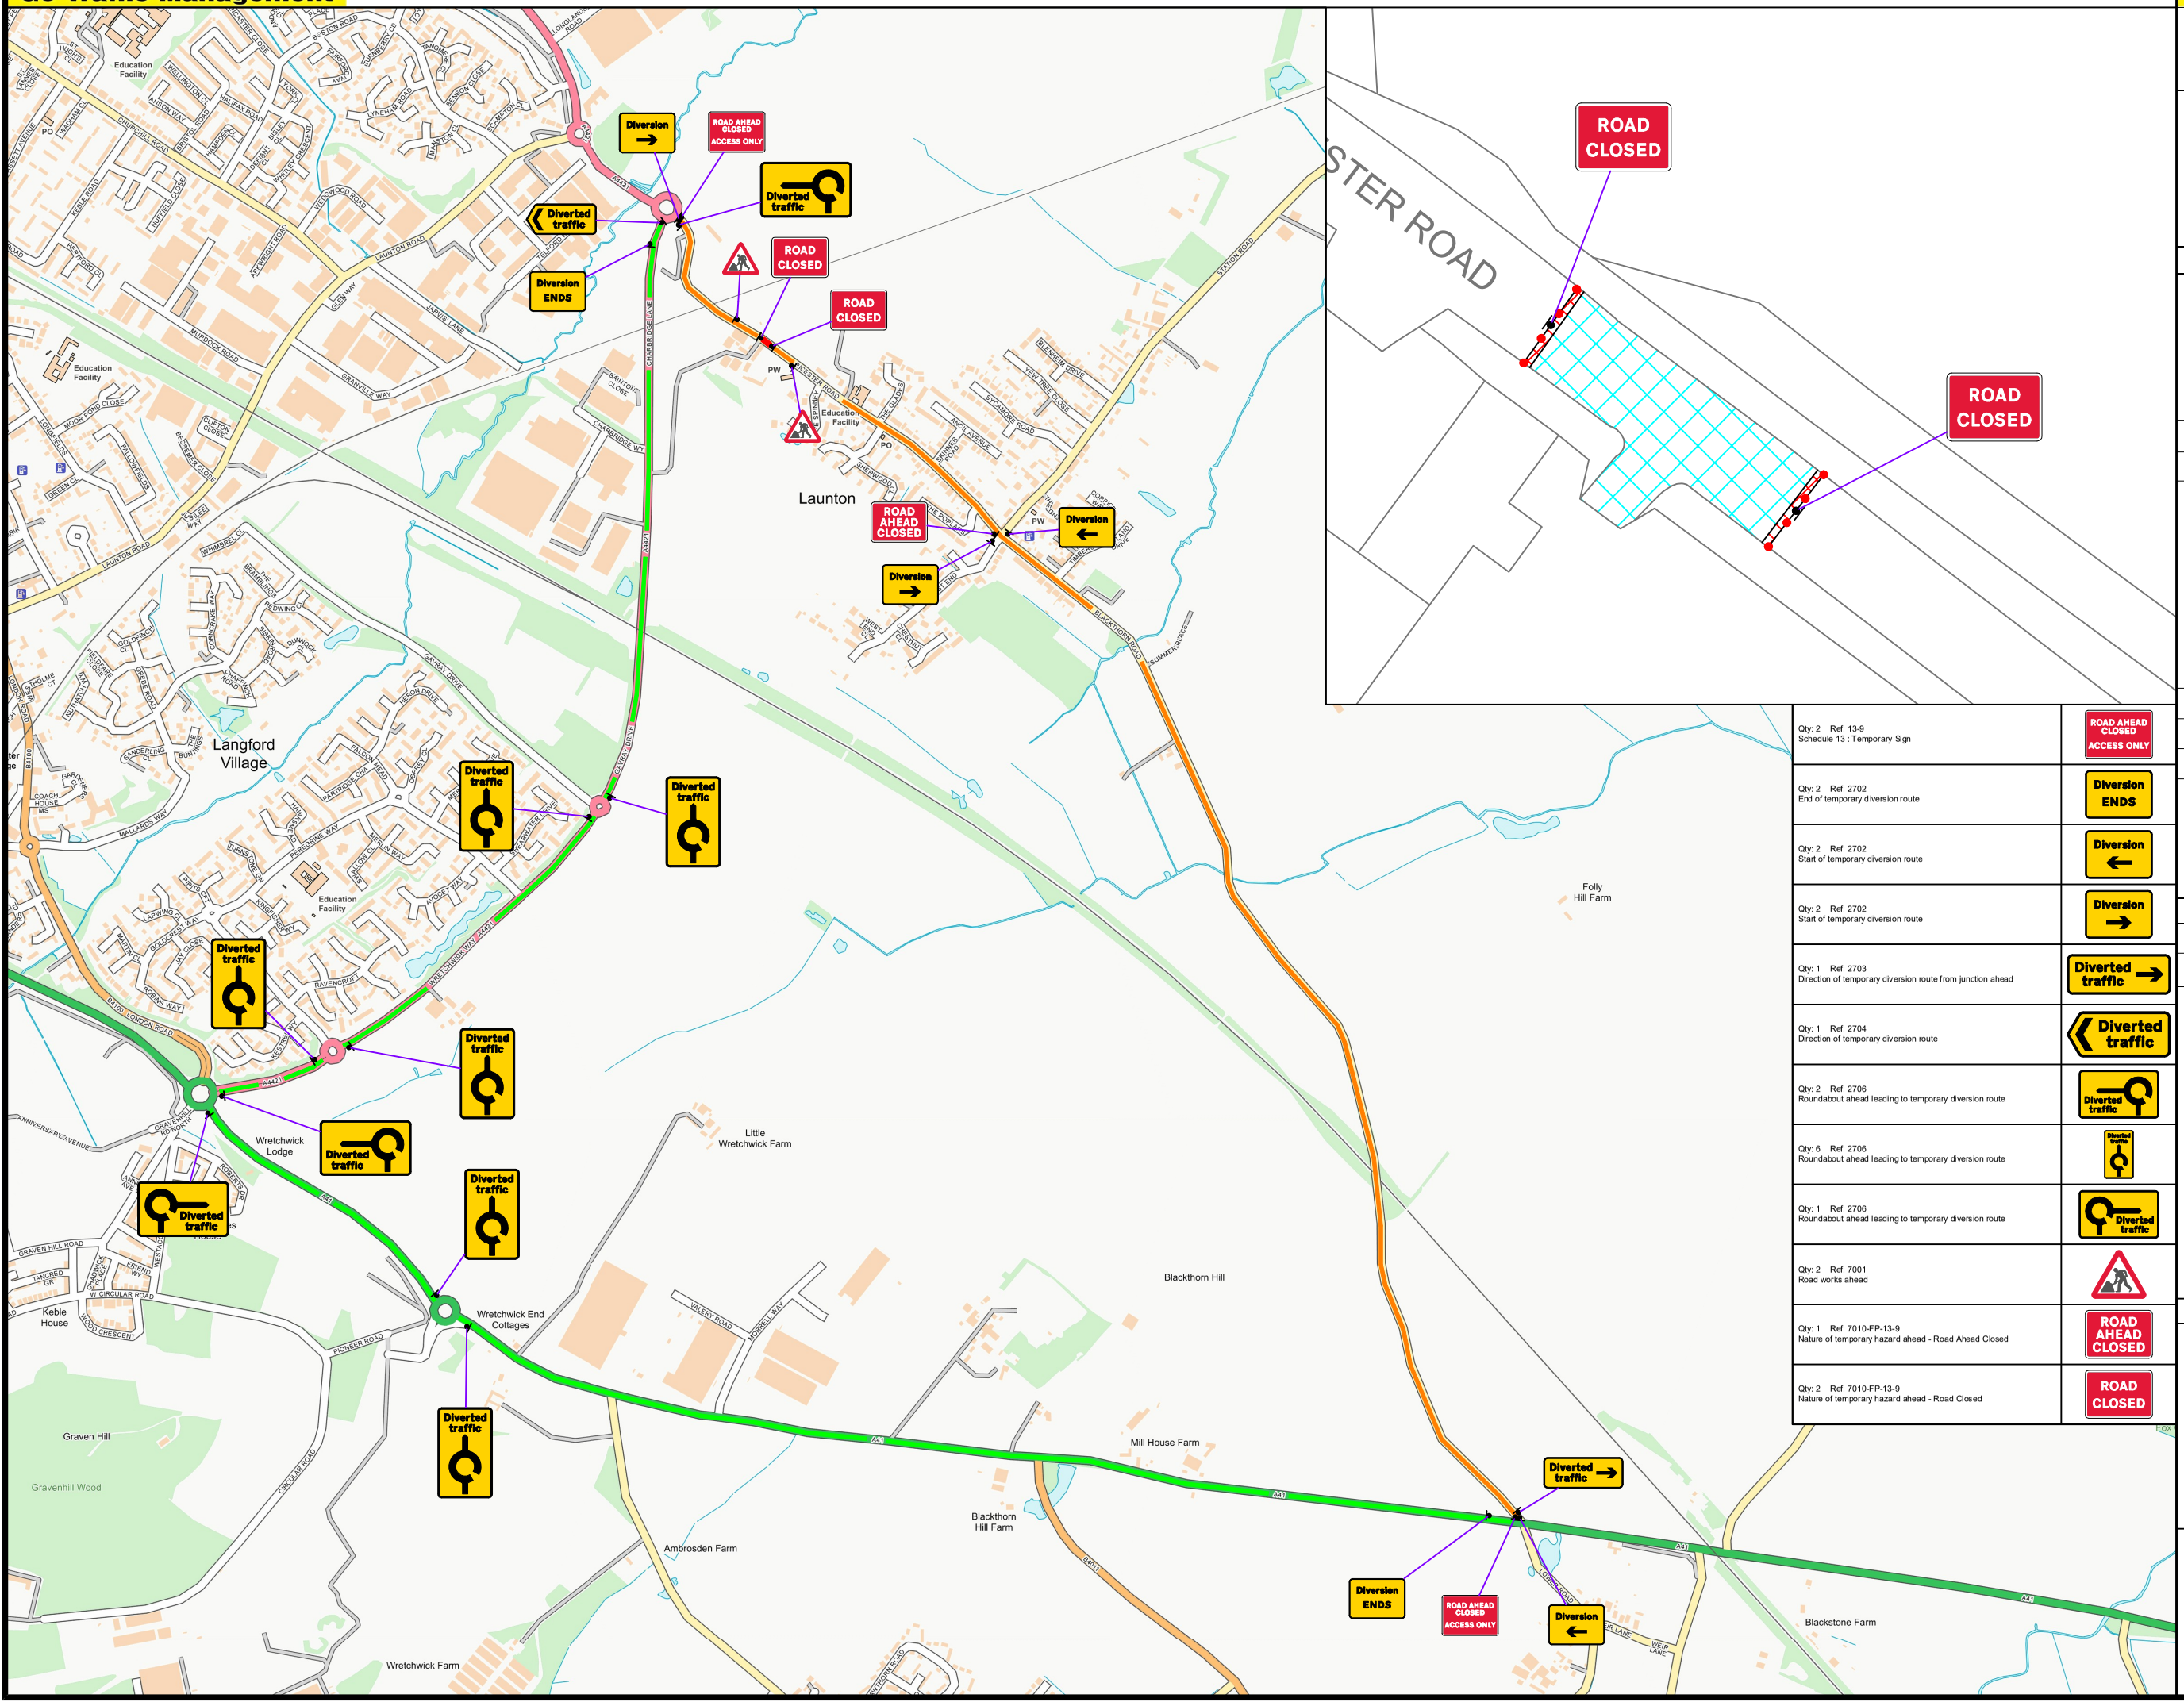


| | |
|---|---|
| Qty: 2 Ref: 13-9<br>Schedule 13 : Temporary Sign | ROAD AHEAD CLOSED ACCESS ONLY |
| Qty: 2 Ref: 2702<br>End of temporary diversion route | Diversion ENDS |
| Qty: 2 Ref: 2702<br>Start of temporary diversion route | Diversion |
| Qty: 2 Ref: 2702<br>Start of temporary diversion route | Diversion |
| Qty: 1 Ref: 2703<br>Direction of temporary diversion route from junction ahead | Diverted traffic |
| Qty: 1 Ref: 2704<br>Direction of temporary diversion route | Diverted traffic |
| Qty: 2 Ref: 2706<br>Roundabout ahead leading to temporary diversion route | Diverted traffic |
| Qty: 6 Ref: 2706<br>Roundabout ahead leading to temporary diversion route | Diverted traffic |
| Qty: 1 Ref: 2706<br>Roundabout ahead leading to temporary diversion route | Diverted traffic |
| Qty: 2 Ref: 7001<br>Road works ahead | |
| Qty: 1 Ref: 7010-FP-13-9<br>Nature of temporary hazard ahead - Road Ahead Closed | ROAD AHEAD CLOSED |
| Qty: 2 Ref: 7010-FP-13-9<br>Nature of temporary hazard ahead - Road Closed | ROAD CLOSED |

GTM Go Traffic Management


Head Office: Go Traffic Management,
Chaddock Lane, Worsley, Manchester, M28 1XW

Tel: 0161 351 5370

www.gtm.co.uk



This drawing has been produced for a specific client & project identified below and is not intended for use by any other parties or for any other purpose. © Go Traffic Management


Risks

1. Design completed from information provided + google maps desktop risk assessment
2. Cone lamps must be used on all road with a speed limit of 40mph or more.

Notes

1. All signs as per Chapter 8. Distances between cones to be 9m maximum unless otherwise noted.
2. Distances between signs NOT to scale for purpose of clarity.
3. All sign placement subject to available safe working space.
4. The purpose of the Traffic Management Plan is for it to be used only as a guide and all traffic management equipment should be put out according to the "Safety at Street Works and Road Works – Code of Practice", i.e. Red Book & the "Traffic Signs Manual Chapter 8", i.e. Yellow Book.
5. Lane width post the works to be 3.5m maximum, 3.25m desirable minimum and 3.0m absolute minimum.
6. Stop & Go boards must be available and utilised in the event of permanent signal failure in accordance with Code of Practice.
7. Signs must be placed in accordance with TSM and the scheme RAMS pack.

DRAWING INFORMATION:

CLIENT: Thames Water

DRAWING NUMBER: 1669824.001

WORK ORDER NUMBER: 81392718

DRAWING ADDRESS:

Tythe, Charbridge Lane, Bicester, Oxford, OX26 5SR

DESIGNED DATE: 10/02/2026

DESIGNED BY: Haydn.Bamsey

APPROVED BY: Alex.Hunnable

DRAWING INFORMATION:

TRAFFIC MANAGEMENT TYPE:

ROAD CLOSURE

**ROAD CLOSED FOR APPROX 20M.**

**DIVERSION VIA:**

**A41,**
**A4421**

KEY:

| | |
|---|---|
| Sign | Ped Diversion |
| Cones | Parking Bay Suspension |
| Temporary Traffic Light | Ped Ramp |
| Temporary Pedestrian Signal | Road Closure |
| Stop + Go Boards | Diversion Route |
| Ped Barriers | Access Only |
| | Working Space |
| | Work Area |
| | Safety Zone |

***Note:***

***Vulnerable road user access to be maintained throughout works.***